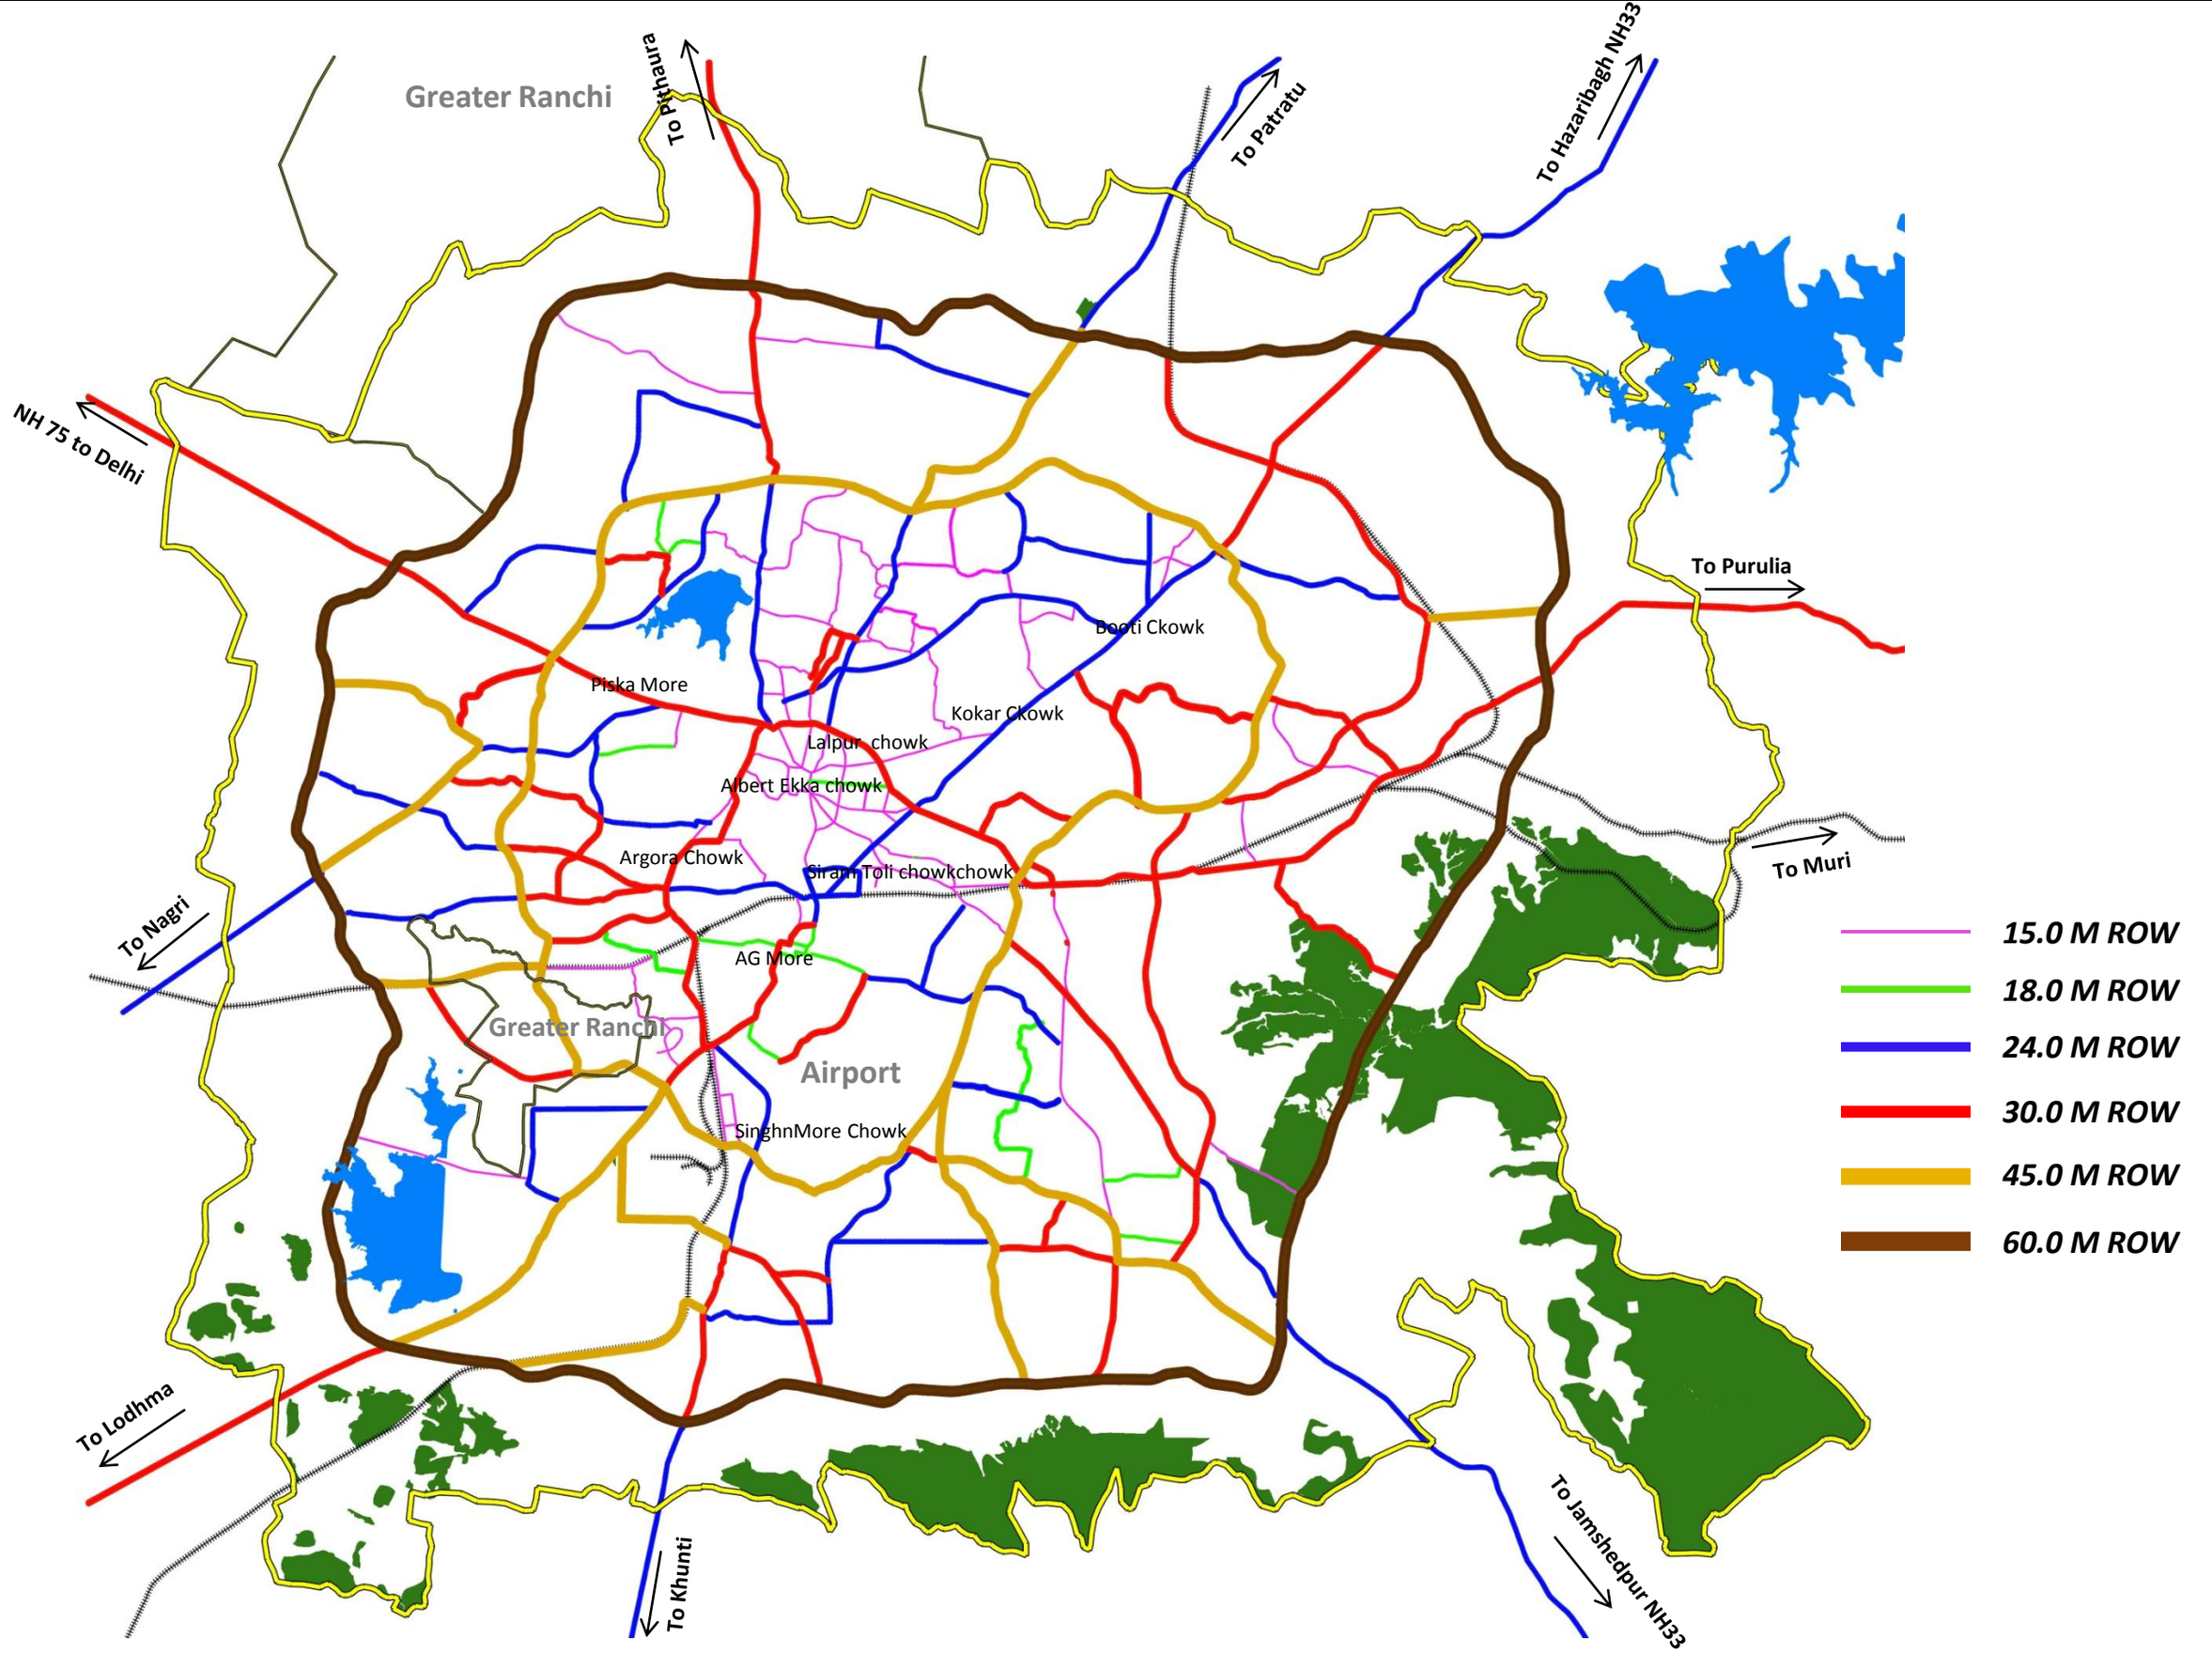


| | | | | | | |
|---|---|---|---|---|---|---|
| **Project:** RANCHI MASTER PLAN - 2037 | **Consultants:** FEEDBACK INFRA Making Infrastructure Happen | Feedback Infrastructures Services, Pvt Ltd BE Consultant, Jaipur | **Sheet Title:** PROPOSED RIGHT OF WAYS | **Scale:** M 600 0 600 1.2 Km. 1.8 Km. | **Map No:** 5.4 | **North:** |
| **Client:** Ranchi Municipal Corporation & Urban Development Department, Jharkhand | | | | | | |