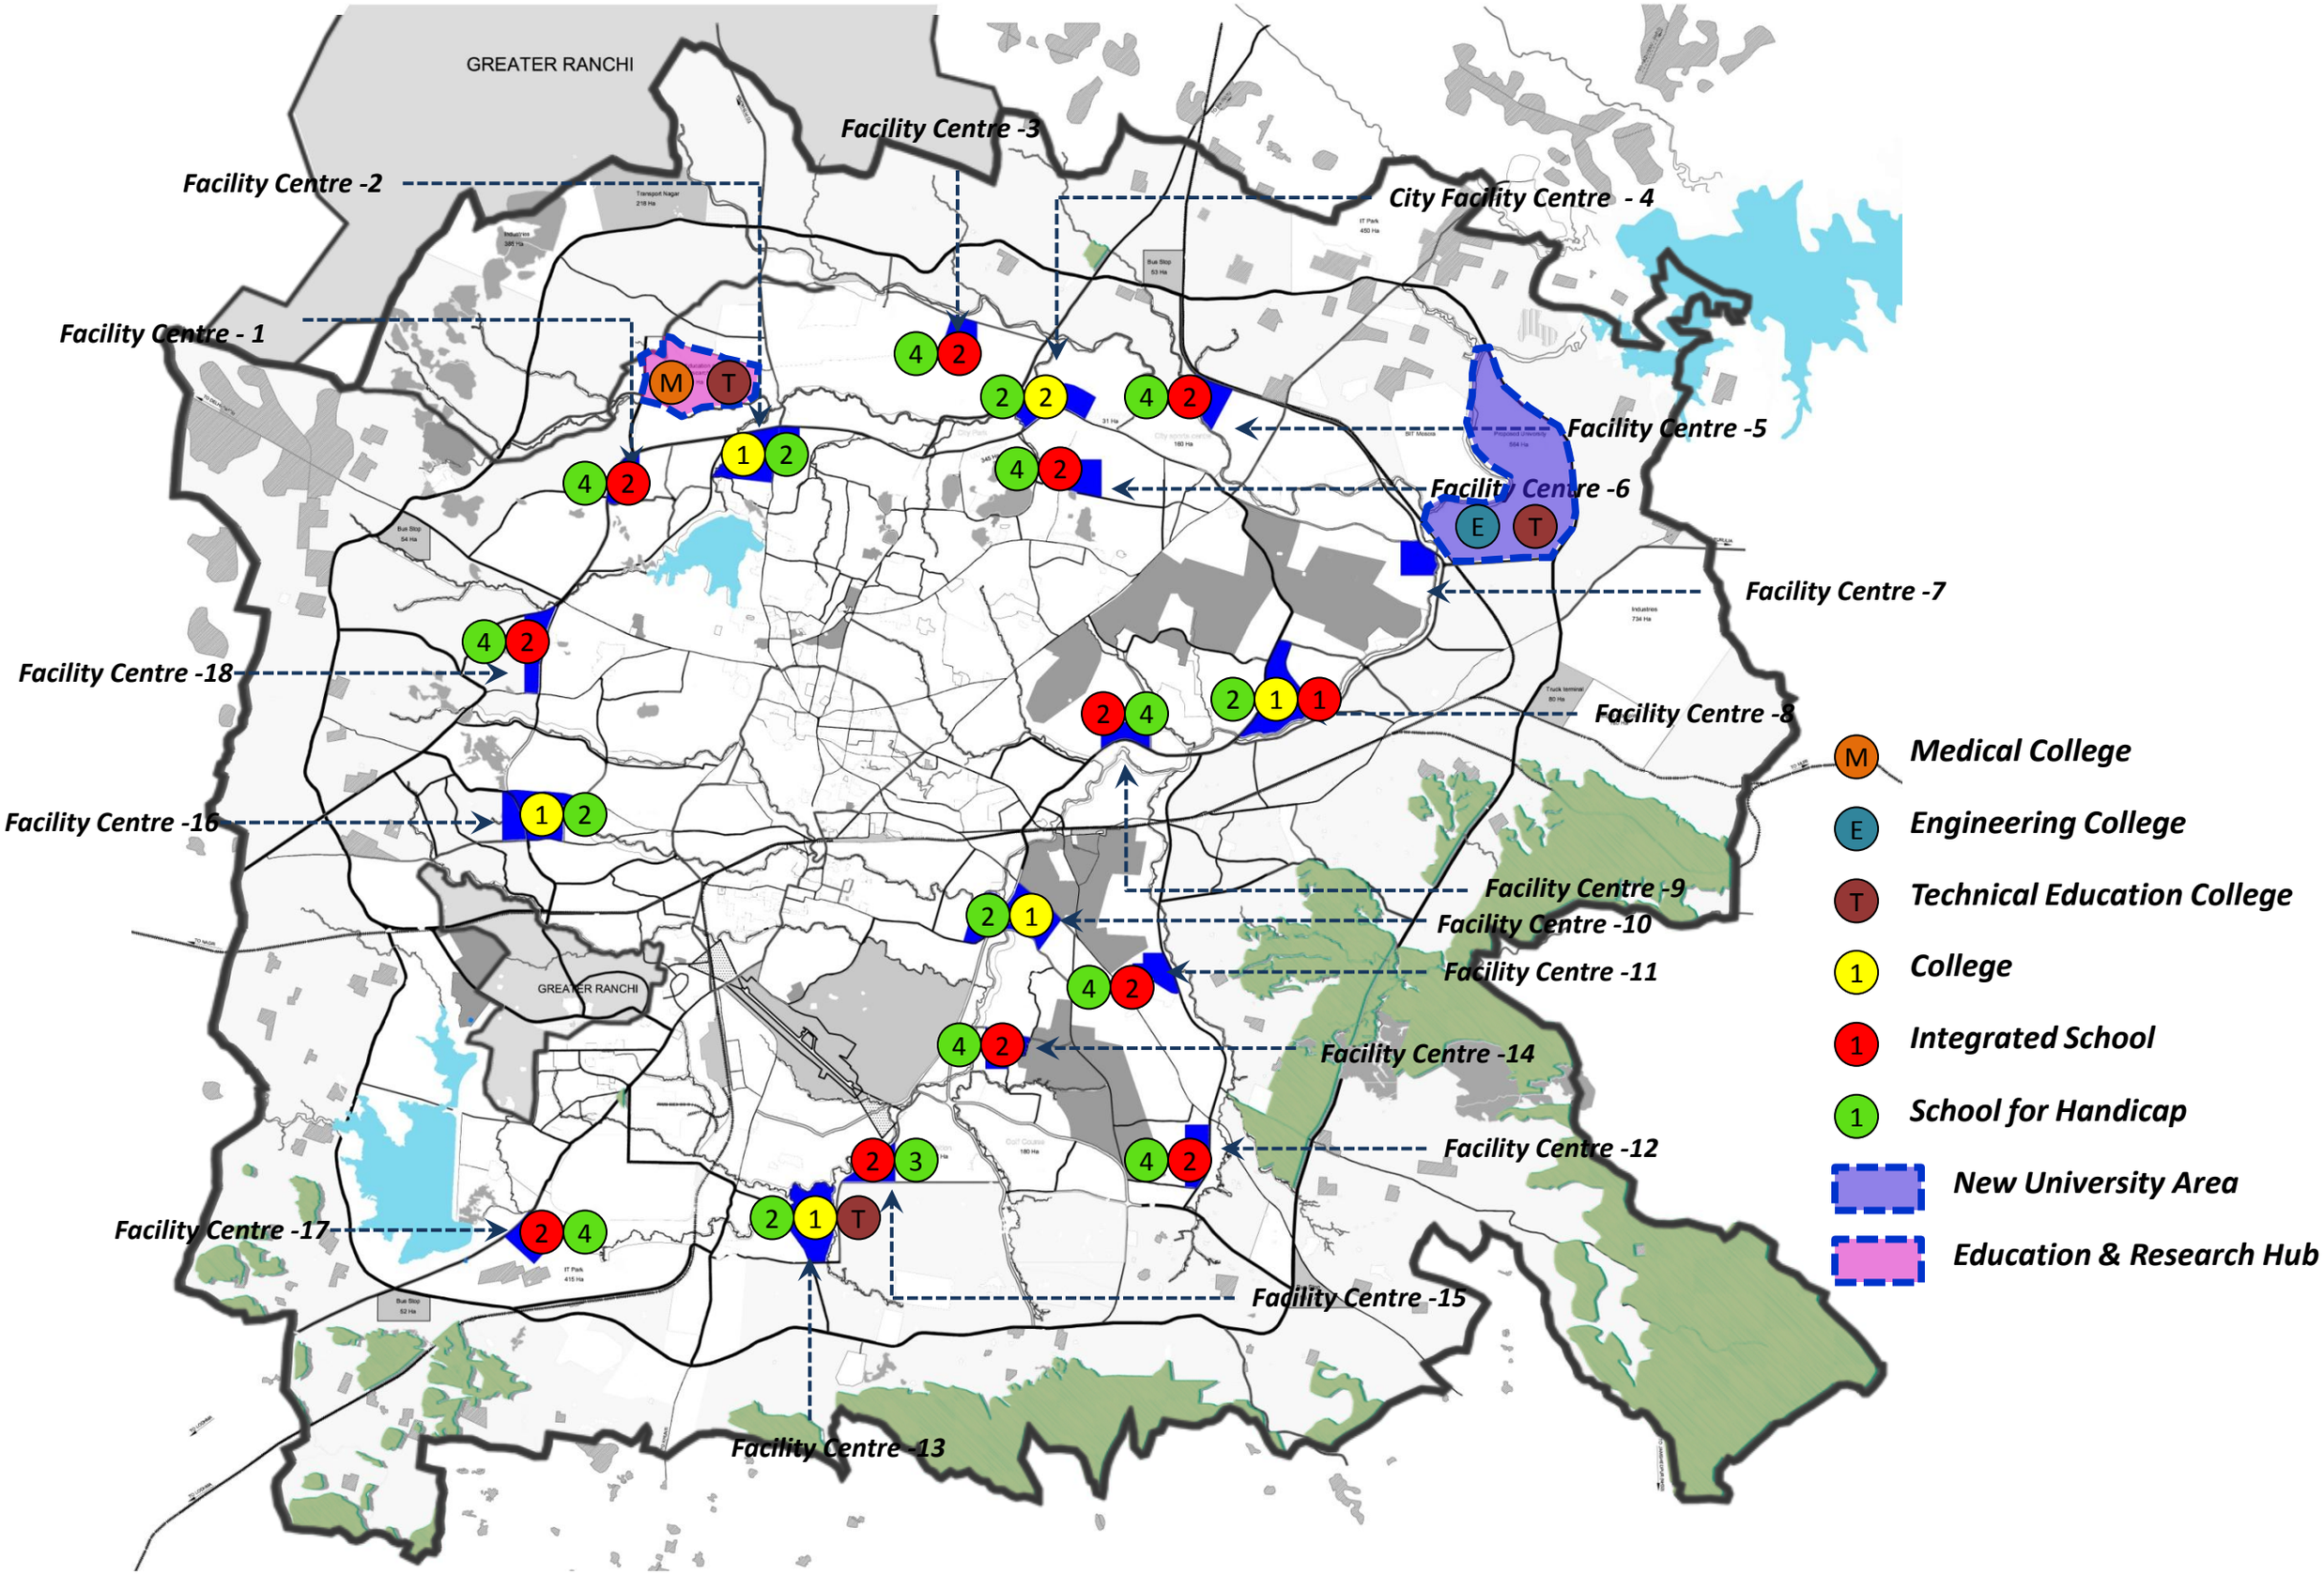

Project: RANCHI MASTER PLAN - 2037	Consultants: Feedback Infrastructures Services, Pvt Ltd, BE Consultant, Jaipur	Sheet Title: PROPOSED EDUCATION FACILITIES	Scale: M 600 0 600 1.2 Km. 1.8 Km.	Map No: 7.1	North:
Client: Ranchi Municipal Corporation & Urban Development Department, Jharkhand					